5/10/2019 3:35:08 PM

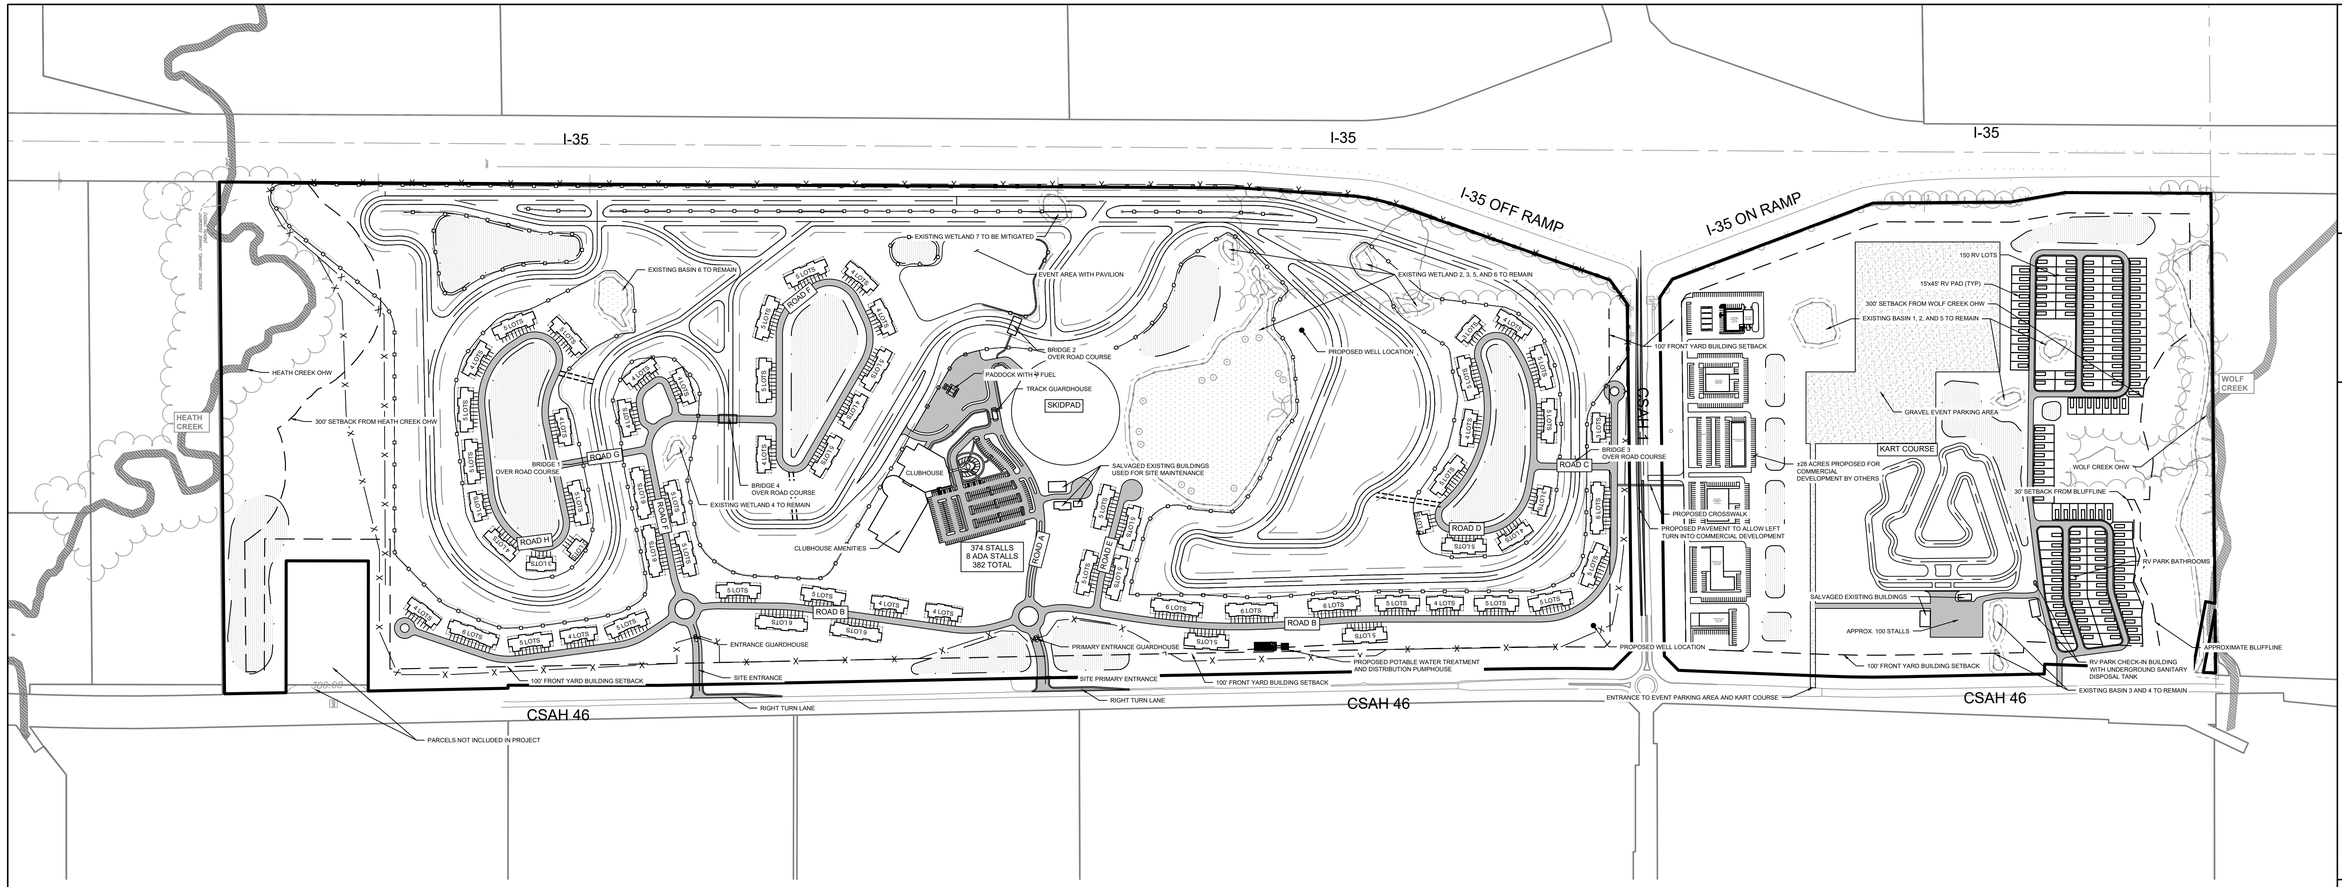

WARNING:

THE CONTRACTOR SHALL BE RESPONSIBLE FOR CALLING FOR LOCATIONS OF ALL EXISTING UTILITIES. THEY SHALL COOPERATE WITH ALL UTILITY COMPANIES IN MAINTAINING THEIR SERVICE AND/OR RELOCATION OF LINES.

THE CONTRACTOR SHALL CONTACT GOPHER STATE ONE CALL AT 651-454-0002 AT LEAST 48 HOURS IN ADVANCE FOR THE LOCATIONS OF ALL UNDERGROUND WIRES, CABLES, CONDUITS, PIPES, MANHOLES, VALVES OR OTHER BURIED STRUCTURES BEFORE DIGGING. THE CONTRACTOR SHALL REPAIR OR REPLACE THE ABOVE WHEN DAMAGED DURING CONSTRUCTION AT NO COST TO THE OWNER.

CALL BEFORE YOU DIG

GOPHER STATE ONE CALL

TWIN CITY AREA: 651-454-0002
TOLL FREE 1-800-252-1166

WENCK
Responsive partner. Exceptional outcomes.
1800 PIONEER CREEK CENTER
MAPLE PLAIN, MN, 55359
PHONE: 763-479-4200
FAX: 763-479-4242
WWW.WENCK.COM

OWNER:

WOLF CREEK AUTOBAHN

WOLF CREEK AUTOBAHN
RICE COUNTY, MN

PROJECT TITLE:

ISSUE NO:	DESCRIPTION:	DATE:
1	PRELIMINARY DEVELOPMENT REVIEW	03/05/2019
2	PDR RE-SUBMITTAL	05/08/2019

CERTIFICATION:

I HEREBY CERTIFY THAT THIS PLAN, SPECIFICATION, OR REPORT WAS PREPARED BY ME OR UNDER MY DIRECT SUPERVISION AND THAT I AM A DULY REGISTERED PROFESSIONAL ENGINEER UNDER THE LAWS OF THE STATE OF MINNESOTA.

NOT FOR CONSTRUCTION

LICENSE NO.:

DATE:

PROJECT NO.: 7113-0001

DWN BY:	CHK'D BY:	APP'D BY:
JRA	KP	JTW

ISSUE DATE: 05/08/19

ISSUE NO.: 2

SHEET TITLE: MASTER SITE PLAN

SHEET NO.: FIG-3

M:\7113 - Private Car Club\0001 - Northfield Race Track\3_DESIGN\CAD\3 PLANSHEETS\SITE PLAN.dwg